


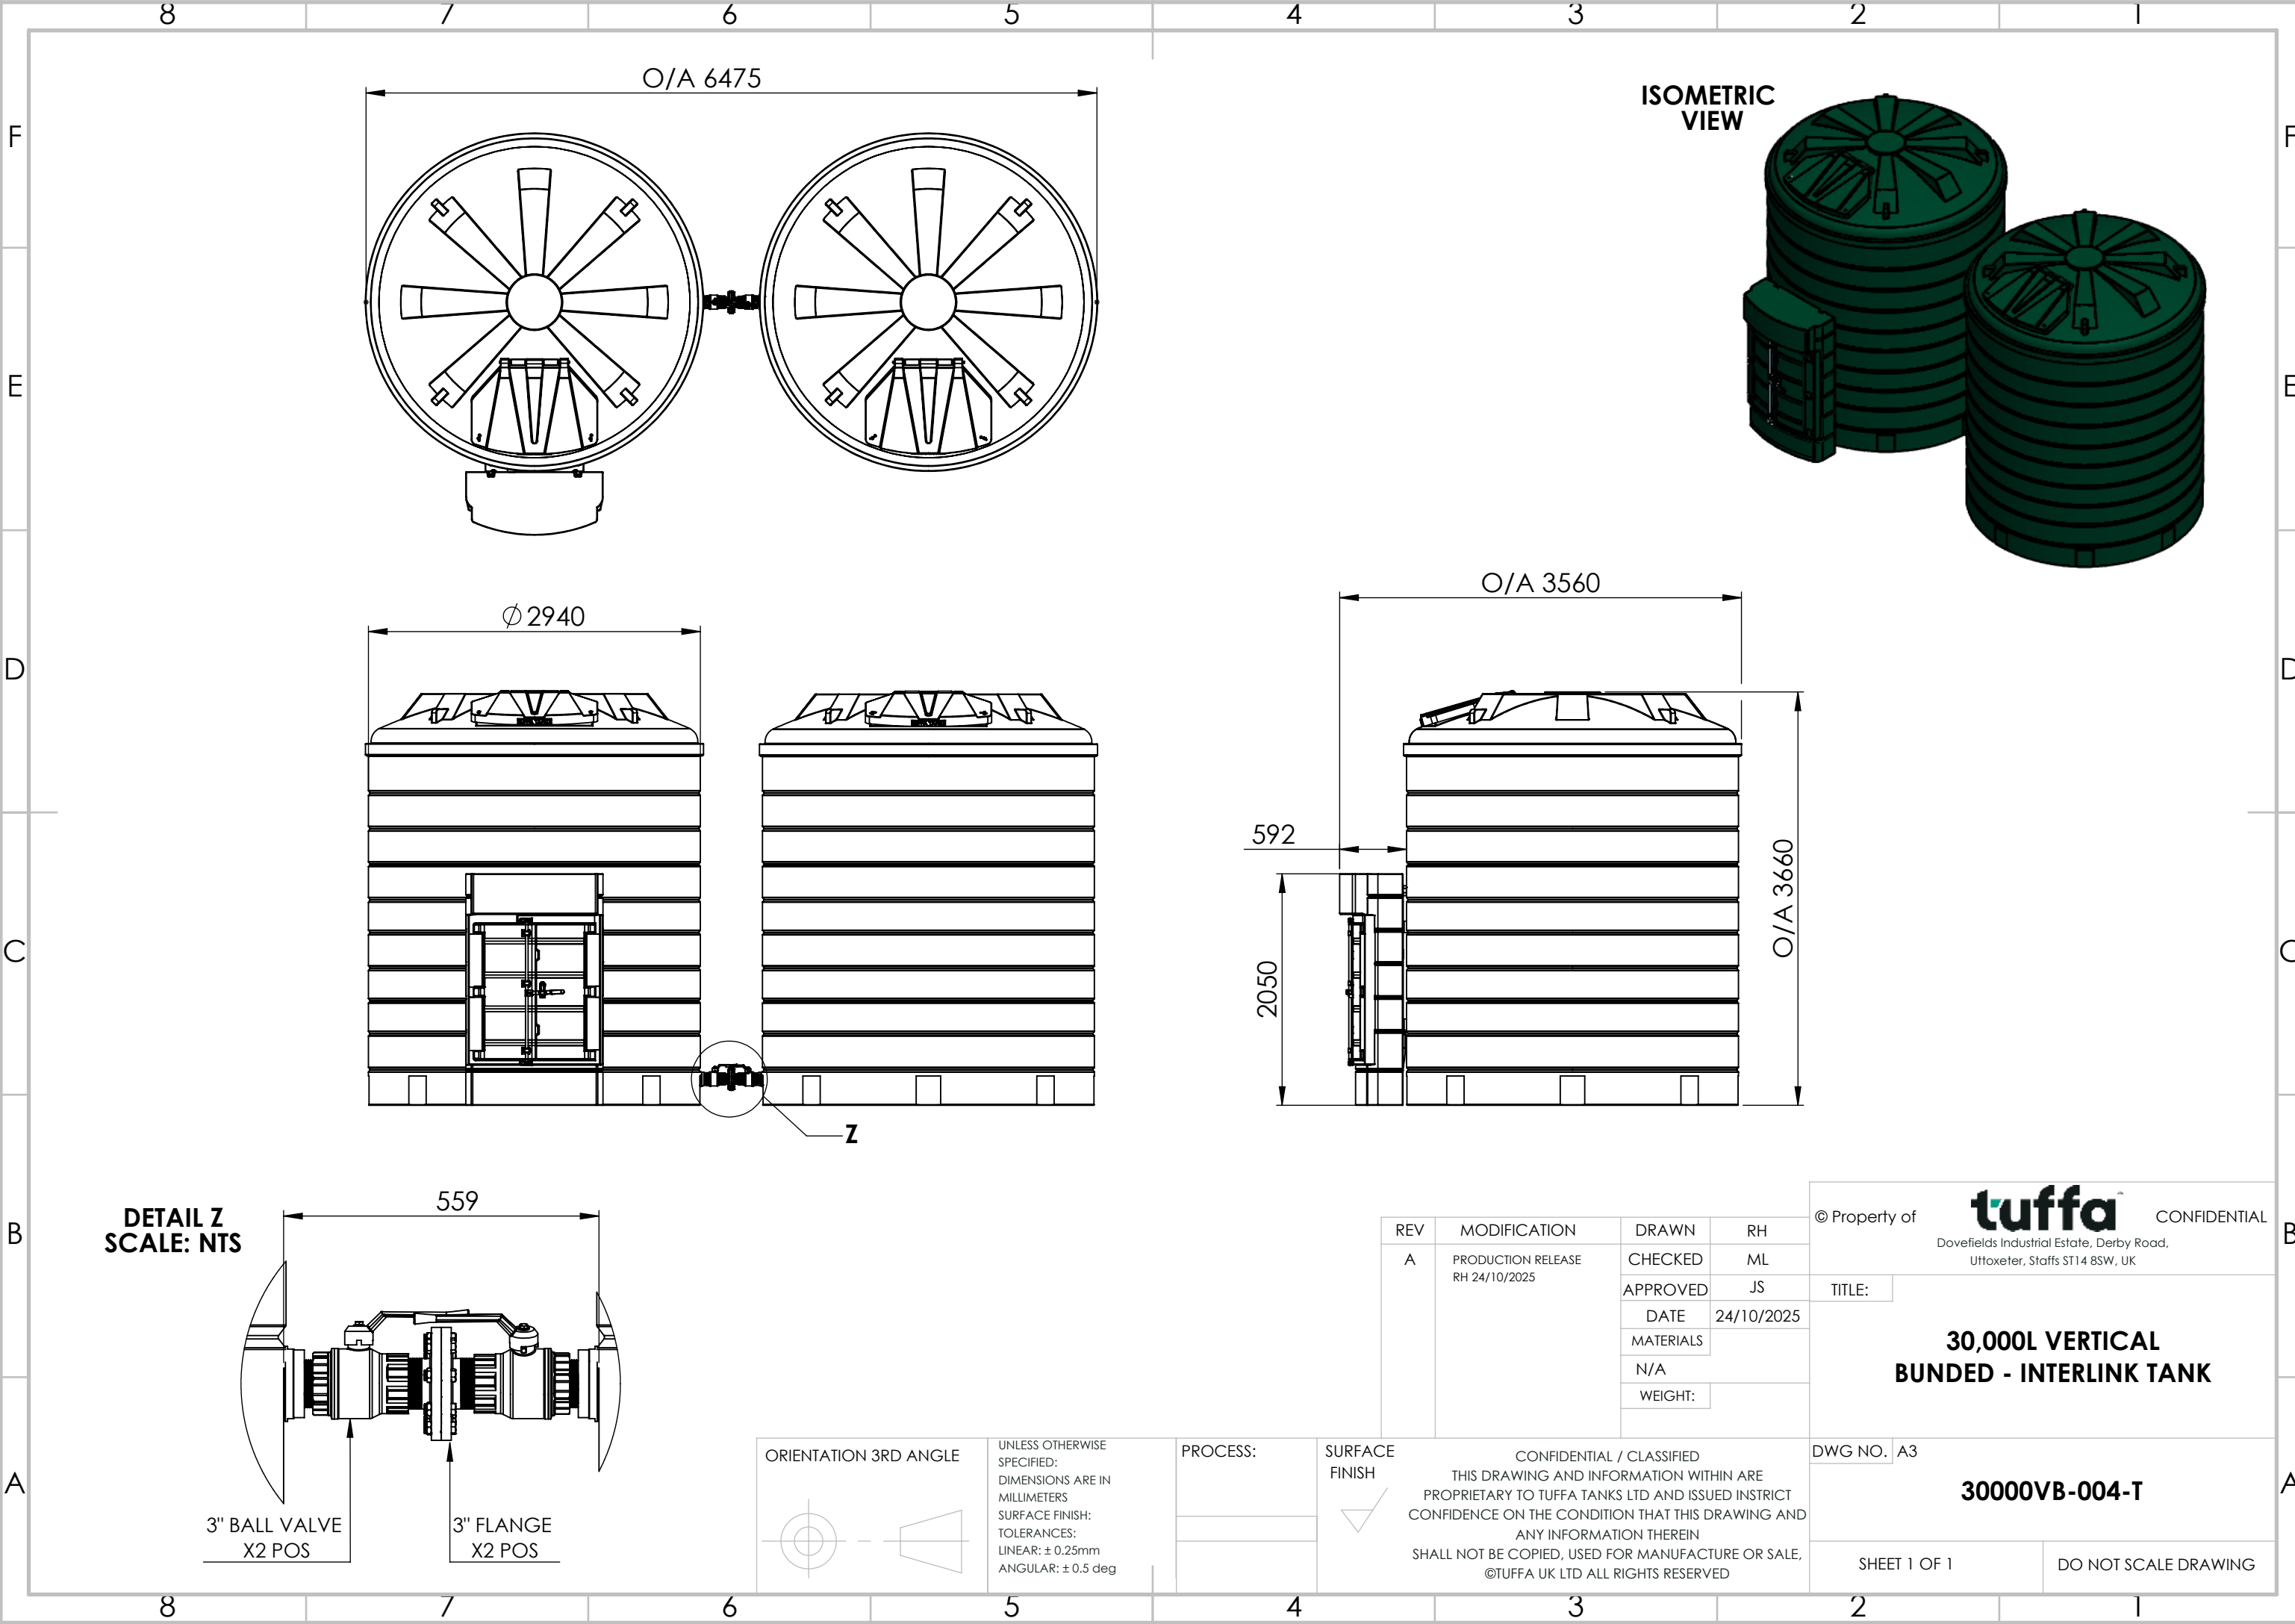

8 7 6 5 4 3 2 1

F

E

D

C

B

A

F

E


D

C


B

A

ISOMETRIC
VIEW

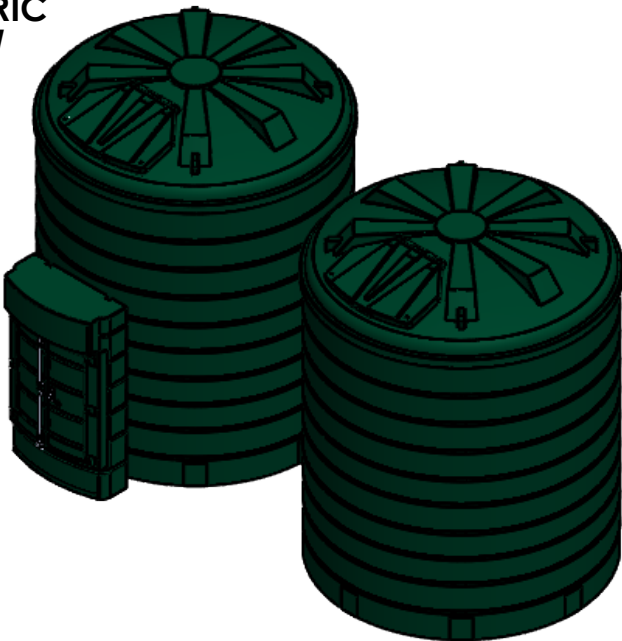

O/A 3560

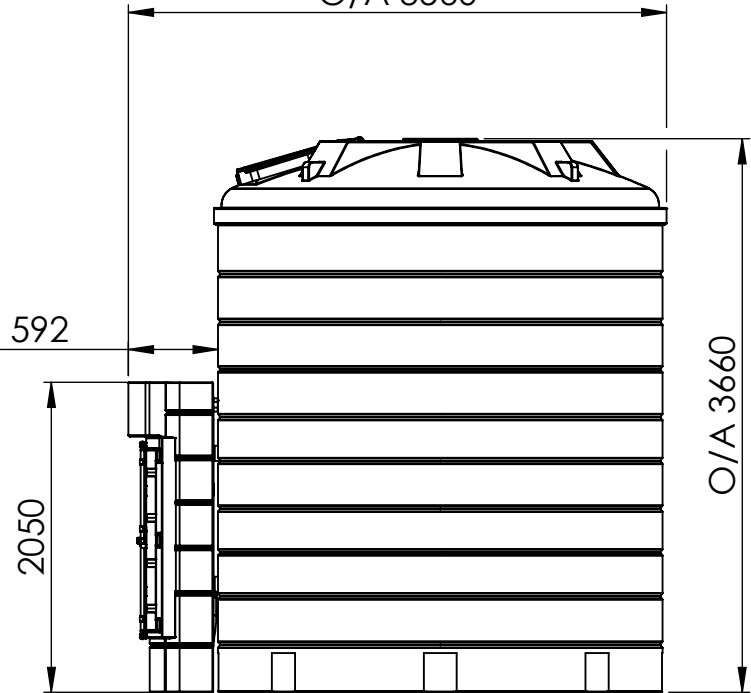

592


2050

O/A 3660

Z

DETAIL Z
SCALE: NTS

559

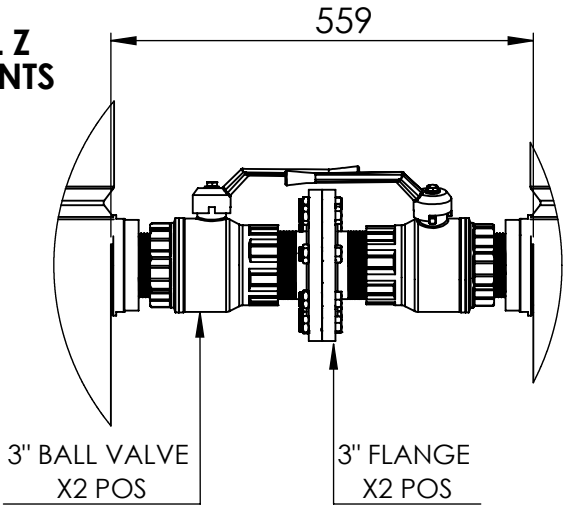

3" BALL VALVE
X2 POS

3" FLANGE
X2 POS

ORIENTATION 3RD ANGLE



UNLESS OTHERWISE
SPECIFIED:
DIMENSIONS ARE IN
MILLIMETERS
SURFACE FINISH:
TOLERANCES:
LINEAR: ± 0.25mm
ANGULAR: ± 0.5 deg

PROCESS:

SURFACE
FINISH



CONFIDENTIAL / CLASSIFIED
THIS DRAWING AND INFORMATION WITHIN ARE
PROPRIETARY TO TUFFA TANKS LTD AND ISSUED IN STRICT
CONFIDENCE ON THE CONDITION THAT THIS DRAWING AND
ANY INFORMATION THEREIN
SHALL NOT BE COPIED, USED FOR MANUFACTURE OR SALE,
©TUFFA UK LTD ALL RIGHTS RESERVED

© Property of **tuffa** CONFIDENTIAL
Dovefields Industrial Estate, Derby Road,
Uttoxeter, Staffs ST14 8SW, UK

TITLE:

**30,000L VERTICAL
BUNDED - INTERLINK TANK**

DWG NO. A3

30000VB-004-T

SHEET 1 OF 1

DO NOT SCALE DRAWING

8

7

6

5

4

3

2

1